
DALIcontrol™

Schematic

Building Control Schematic

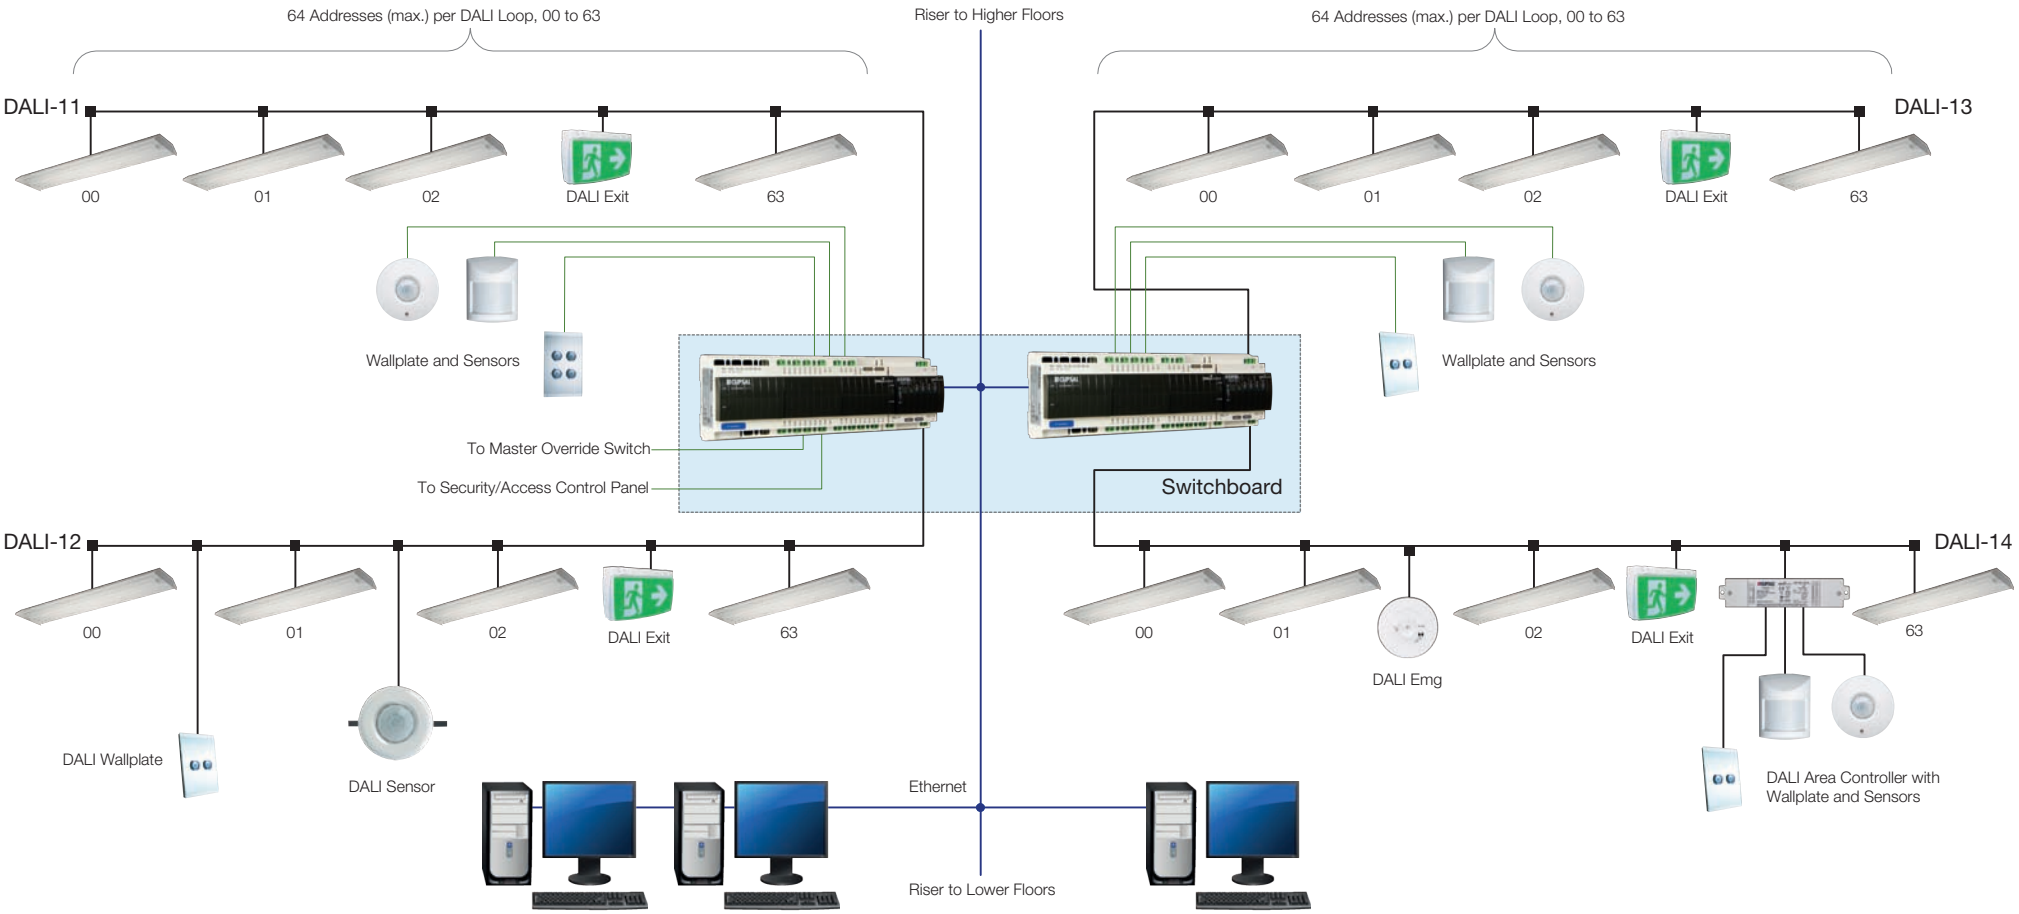

Notes:

- The controller manages up to two DALI networks and includes scheduling, digital inputs, digital outputs and an RJ45 Ethernet socket for computer monitoring and control.
- The switchboard contains controller/gateways, DALI power supplies and DALI interfaces.

CLIPCOM 25459 October 2012 1013

© 2012 Schneider Electric. All Rights Reserved.
Trademarks are owned by Schneider Electric Industries SAS or its affiliated companies.